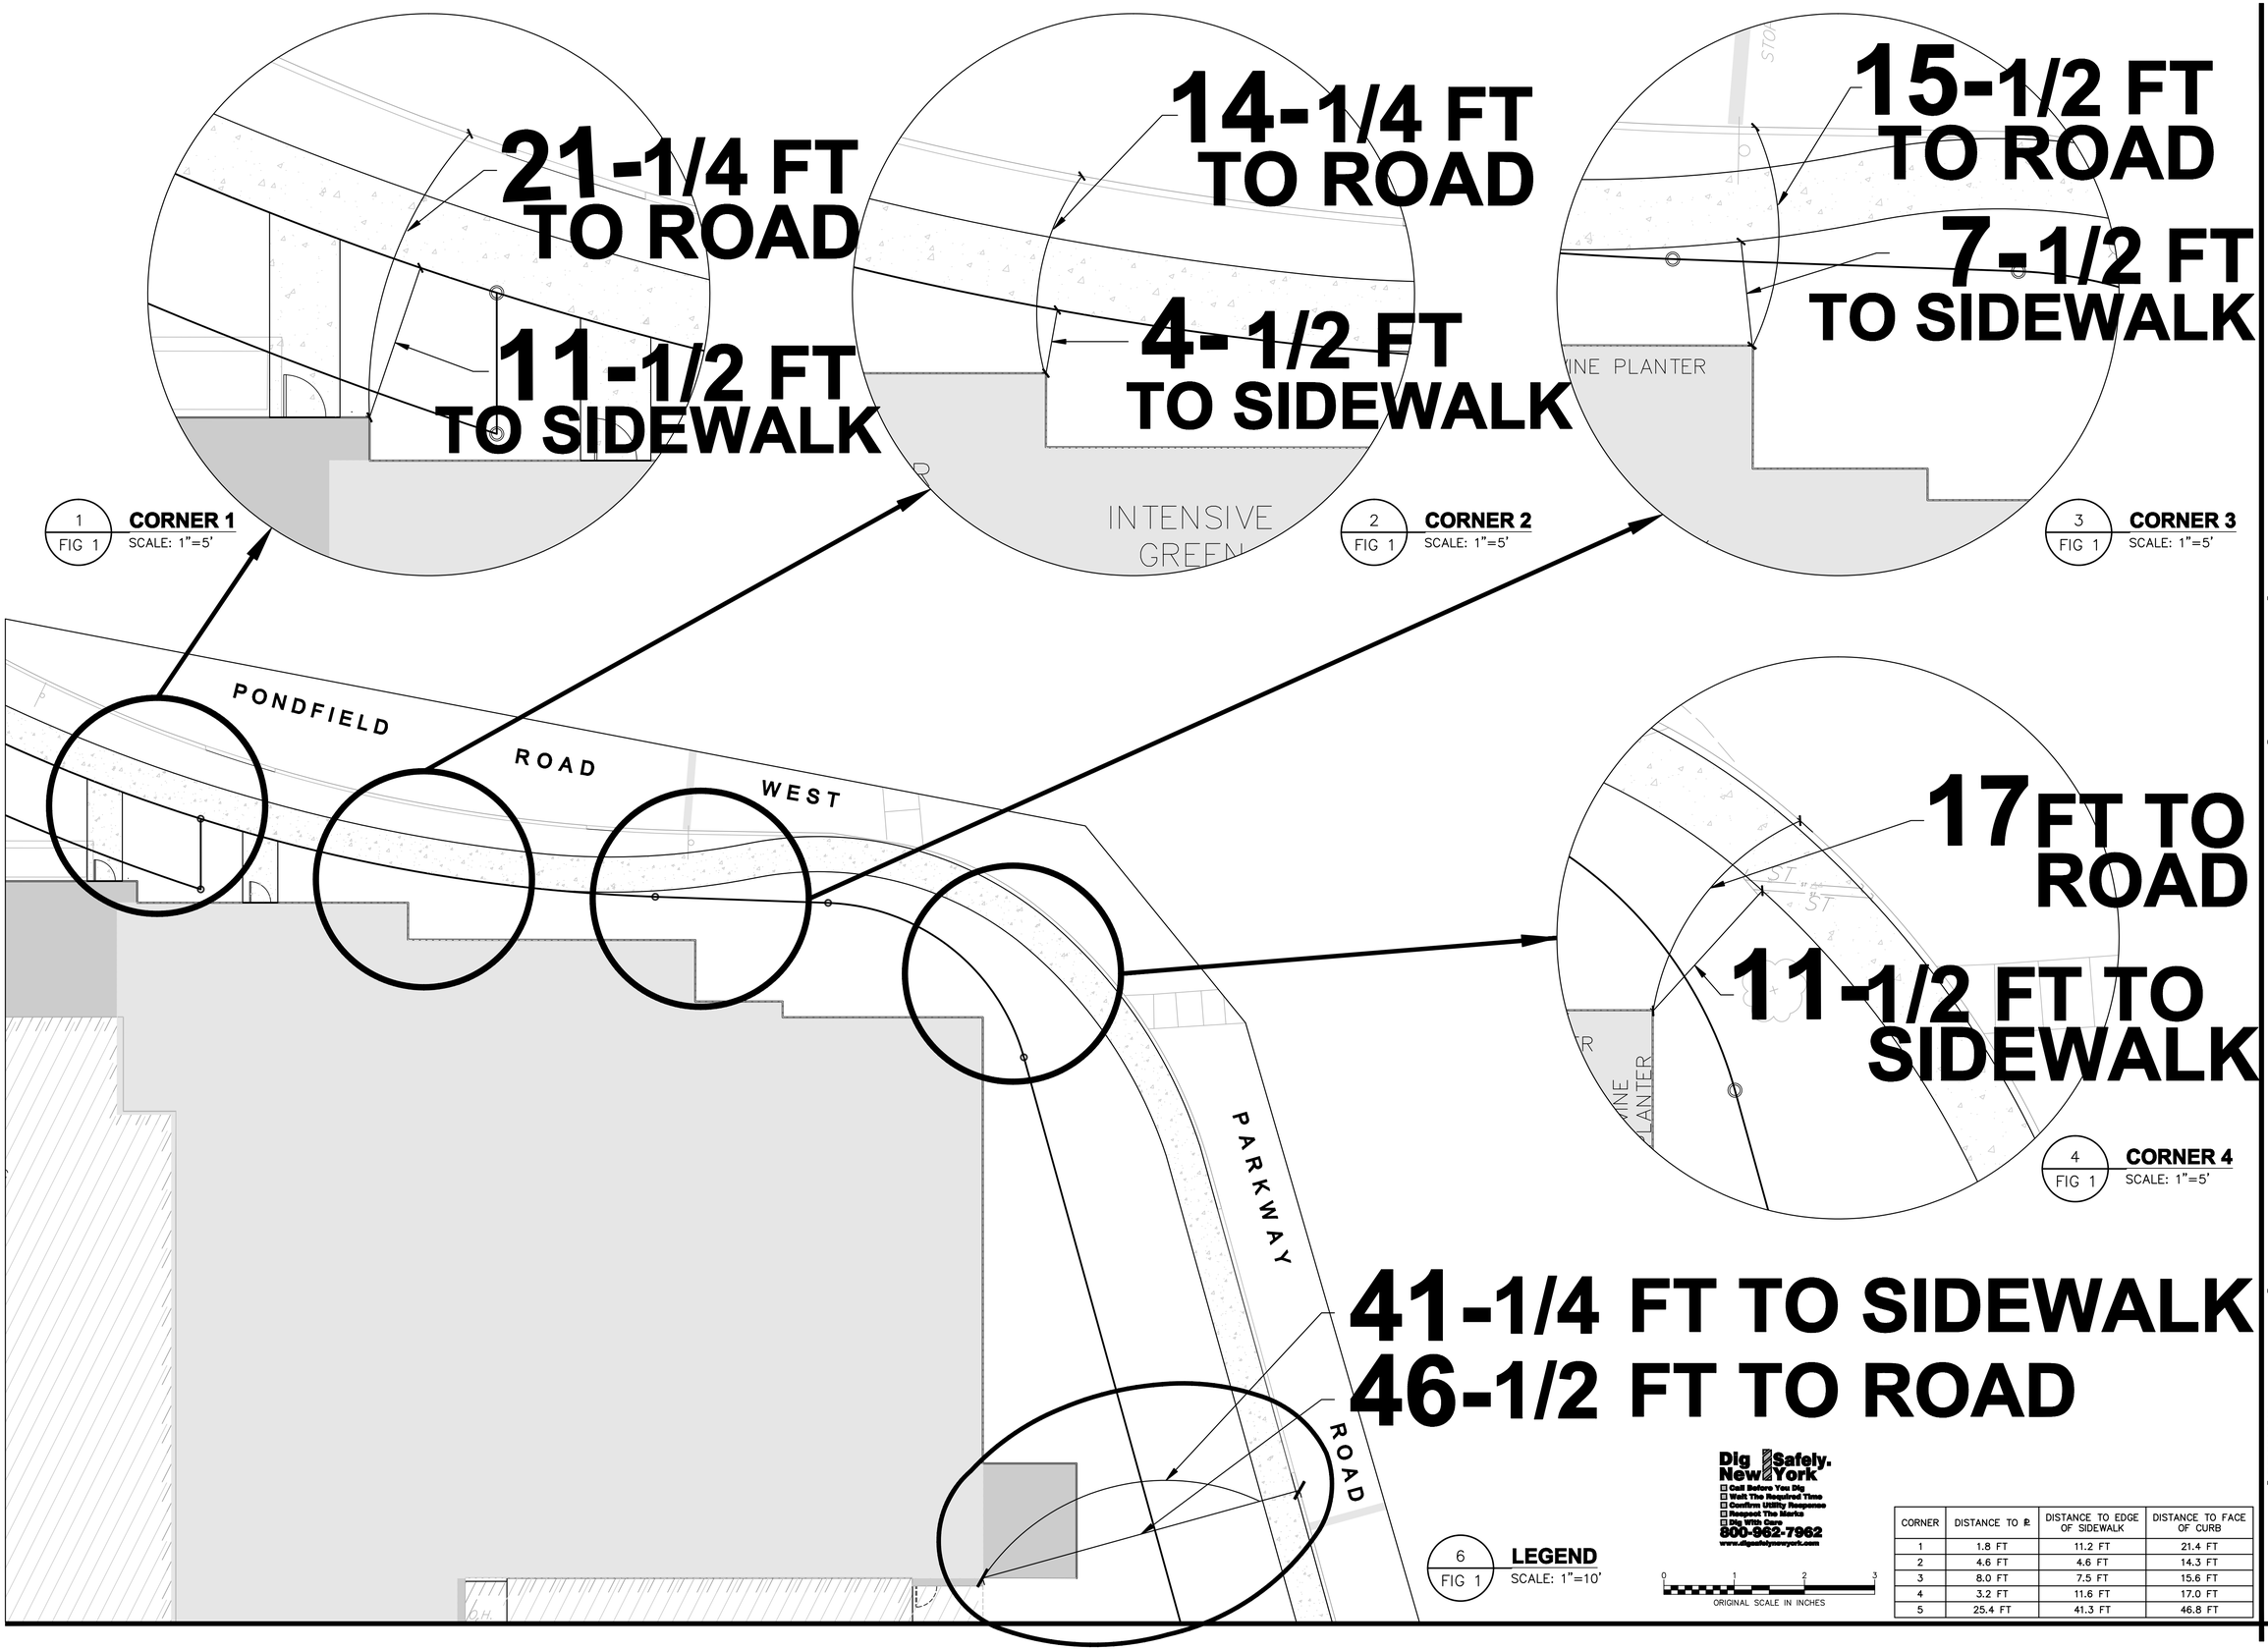

CORNER	DISTANCE TO ℄	DISTANCE TO EDGE OF SIDEWALK	DISTANCE TO FACE OF CURB
1	1.8 FT	11.2 FT	21.4 FT
2	4.6 FT	4.6 FT	14.3 FT
3	8.0 FT	7.5 FT	15.6 FT
4	3.2 FT	11.6 FT	17.0 FT
5	25.4 FT	41.3 FT	46.8 FT

LILLIBRIDGE℠ A VENTAS COMPANY

TCC PROJECT No: B1050.00

THE Chazen COMPANIES®
Engineers/Surveyors
Planners
Environmental Scientists
Landscape Architects

ALL RIGHTS RESERVED. COPY OR REPRODUCTION OF ANY PART OF THIS DOCUMENT WITHOUT THE WRITTEN CONSENT OF THE CHAZEN COMPANIES IS PROHIBITED.
ALL DATA PROVIDED, COPY OR REPRODUCTION OF ANY PART OF THIS DOCUMENT BY A.E. SMITH ASSOCIATES, INC. AS A TECHNICAL SUBCONSULTANT TO THE CHAZEN COMPANIES IS PROHIBITED.

THIS DRAWING IS NOT INTENDED OR APPROVED FOR CONSTRUCTION PURPOSES

THIS DOCUMENT IS THE PROPERTY OF LHS FACILITIES DEVELOPMENT GROUP INC. & SHALL NOT BE USED WITHOUT LHS FACILITIES DEVELOPMENT GROUP INC. EXPRESS WRITTEN CONSENT

LAWRENCE HOSPITAL CENTER
CANCER CENTER & OPERATING ROOM RELOCATION
55 PALMER AVENUE
BRONXVILLE, NY 10708

REVISIONS

NO.	DATE	BY

PROJECT NO: 2009-09
DATE: 03/22/2011
DRAWN BY: SD/MM/GC
SHEET NO.
FIG 1.

Drawing Name: X:\B1000-B1099\B1050.00 - Lawrence Hospital - Lillibridge\Eng\Dwg\01_fig1 offsets.dwg
Xref's Attached: XTB_B1050-00_24x36, CNSLT, XUTILITY_B1050, XLAYOUT_B1050, X-FLRPLAN-Level 1 Floor plan and site-2007, XENG_BASE_B1050-00
Date Printed: Wed, Mar 23, 2011, 2:24pm