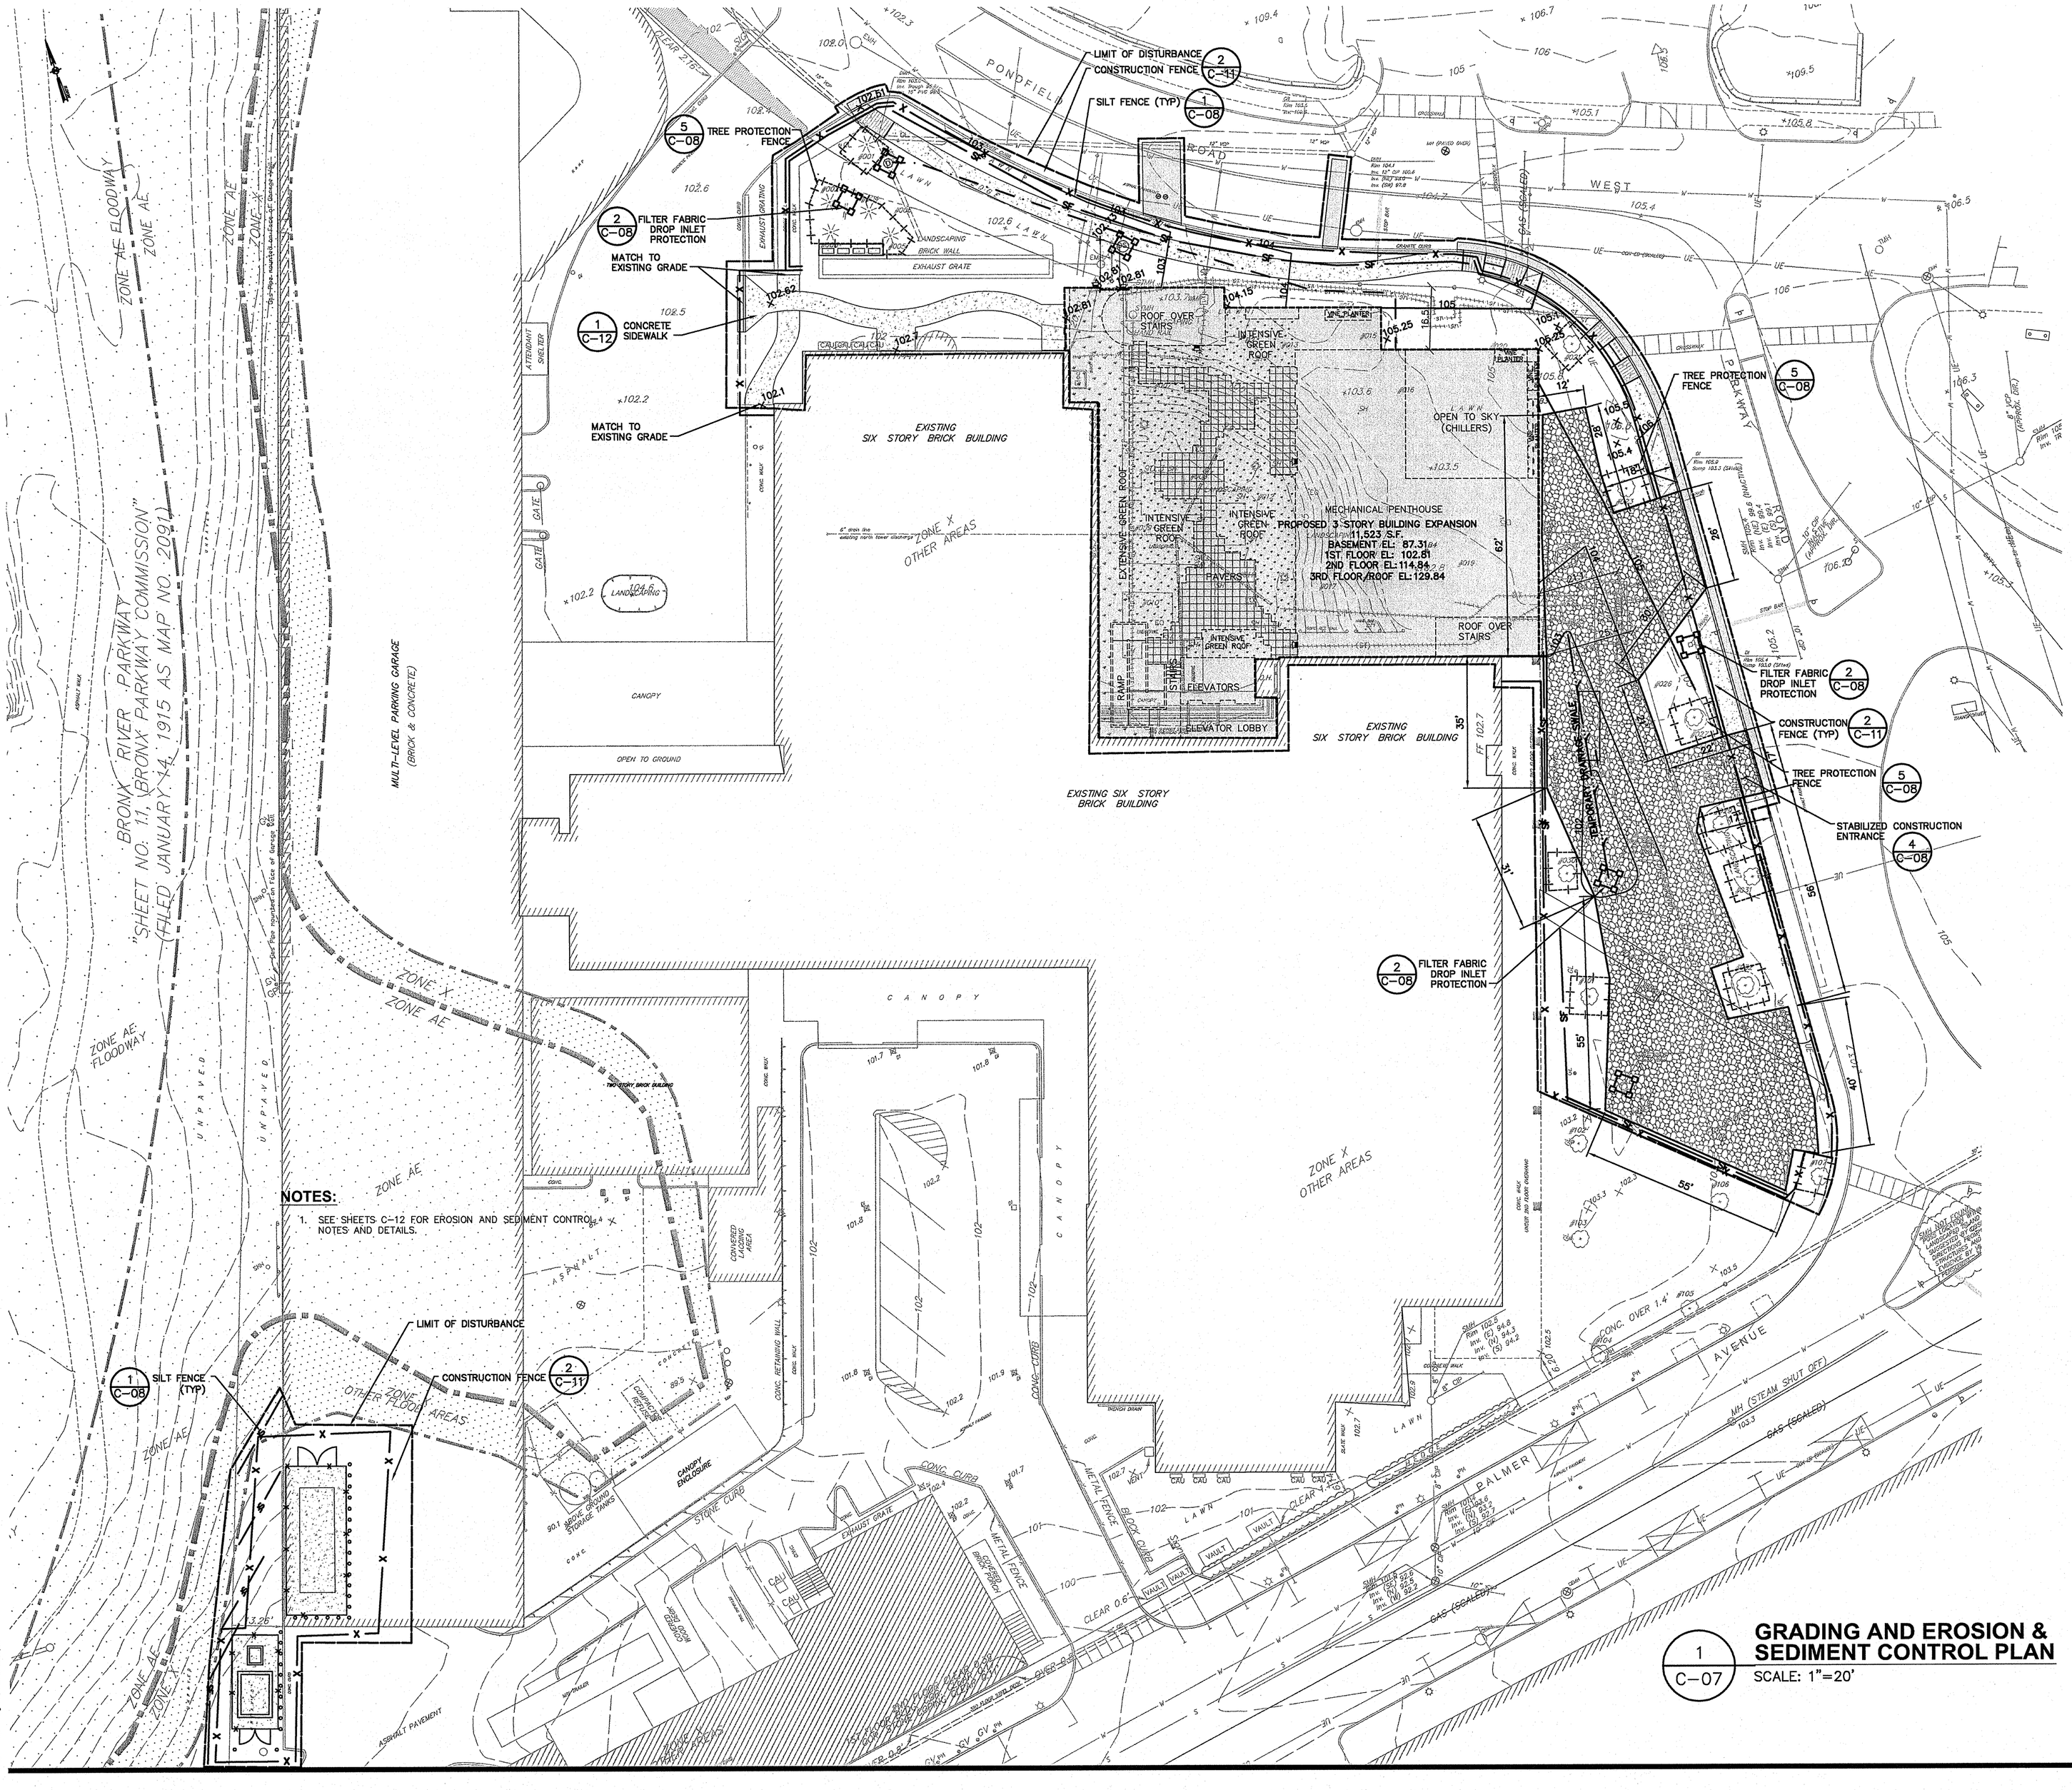

EROSION CONTROL LEGEND:

- PROPOSED WORK LIMITS
- PROPOSED PROPERTY LINE
- PROPOSED BUILDING
- 180 — PROPOSED 10 FT CONTOUR
- 178 — PROPOSED 2 FT CONTOUR
- DRAINAGE SWALE
- SF — PROPOSED SILT FENCE
- X — TEMPORARY CHAIN LINK FENCE
- STRAW BALE DIKE
- FILTER FABRIC DROP INLET PROTECTION
- STABILIZED CONSTRUCTION ENTRANCE
- PROPOSED TREE/UTILITY PROTECTION FENCE

NOTES:

1. AREAS DISTURBED OUTSIDE OF PAVEMENT AND SIDEWALK TO BE TOPSOILED, SEEDED, AND MULCHED OR SOD.
2. STONE USED FOR ENTRANCE AND STAGING AREA TO BE REMOVED PRIOR TO RESTABILIZING AREAS WITH LANDSCAPING AND VEGETATION.

NOTES:

1. SEE SHEETS C-12 FOR EROSION AND SEDIMENT CONTROL NOTES AND DETAILS.

1/C-07 **GRADING AND EROSION & SEDIMENT CONTROL PLAN**

SCALE: 1"=20'

Dig New York Safely.
- Call Before You Dig
- Wait The Required Time
- Confirm Utility Response
- Respect The Marks
- Dig With Care

800-962-7962
www.digsafelynewyork.com

0 1 2 3
ORIGINAL SCALE IN INCHES

FOR PLANNING BOARD REVIEW

REVISIONS

NO.	DATE	BY

PROJECT NO: 2009-09
DATE: 08/18/2011
DRAWN BY: SD/MM/GC
SHEET NO.
C-07

LILLIBRIDGE℠ A VENTAS COMPANY

TCC PROJECT No: 81050.00

THE Chazen COMPANIES® Engineers/Surveyors Planners Environmental Scientists Landscape Architects

ALL RIGHTS RESERVED. COPY OF REPRODUCTION OF THIS DOCUMENT IS NOT PERMITTED WITHOUT THE WRITTEN PERMISSION OF THE CHAZEN COMPANIES.

THIS DRAWING IS NOT INTENDED FOR BIDDING OR CONSTRUCTION PURPOSES

THIS DOCUMENT IS THE PROPERTY OF LHS FACILITIES DEVELOPMENT GROUP INC. & SHALL NOT BE USED WITHOUT LHS FACILITIES DEVELOPMENT GROUP INC. EXPRESS WRITTEN CONSENT

LAWRENCE HOSPITAL CENTER
CANCER CENTER & OPERATING ROOM RELOCATION
55 PALMER AVENUE
BRONXVILLE, NY 10708

STATE OF NEW YORK · RICHARD H. CHAZEN · 057818-1 · LICENSED PROFESSIONAL ENGINEER